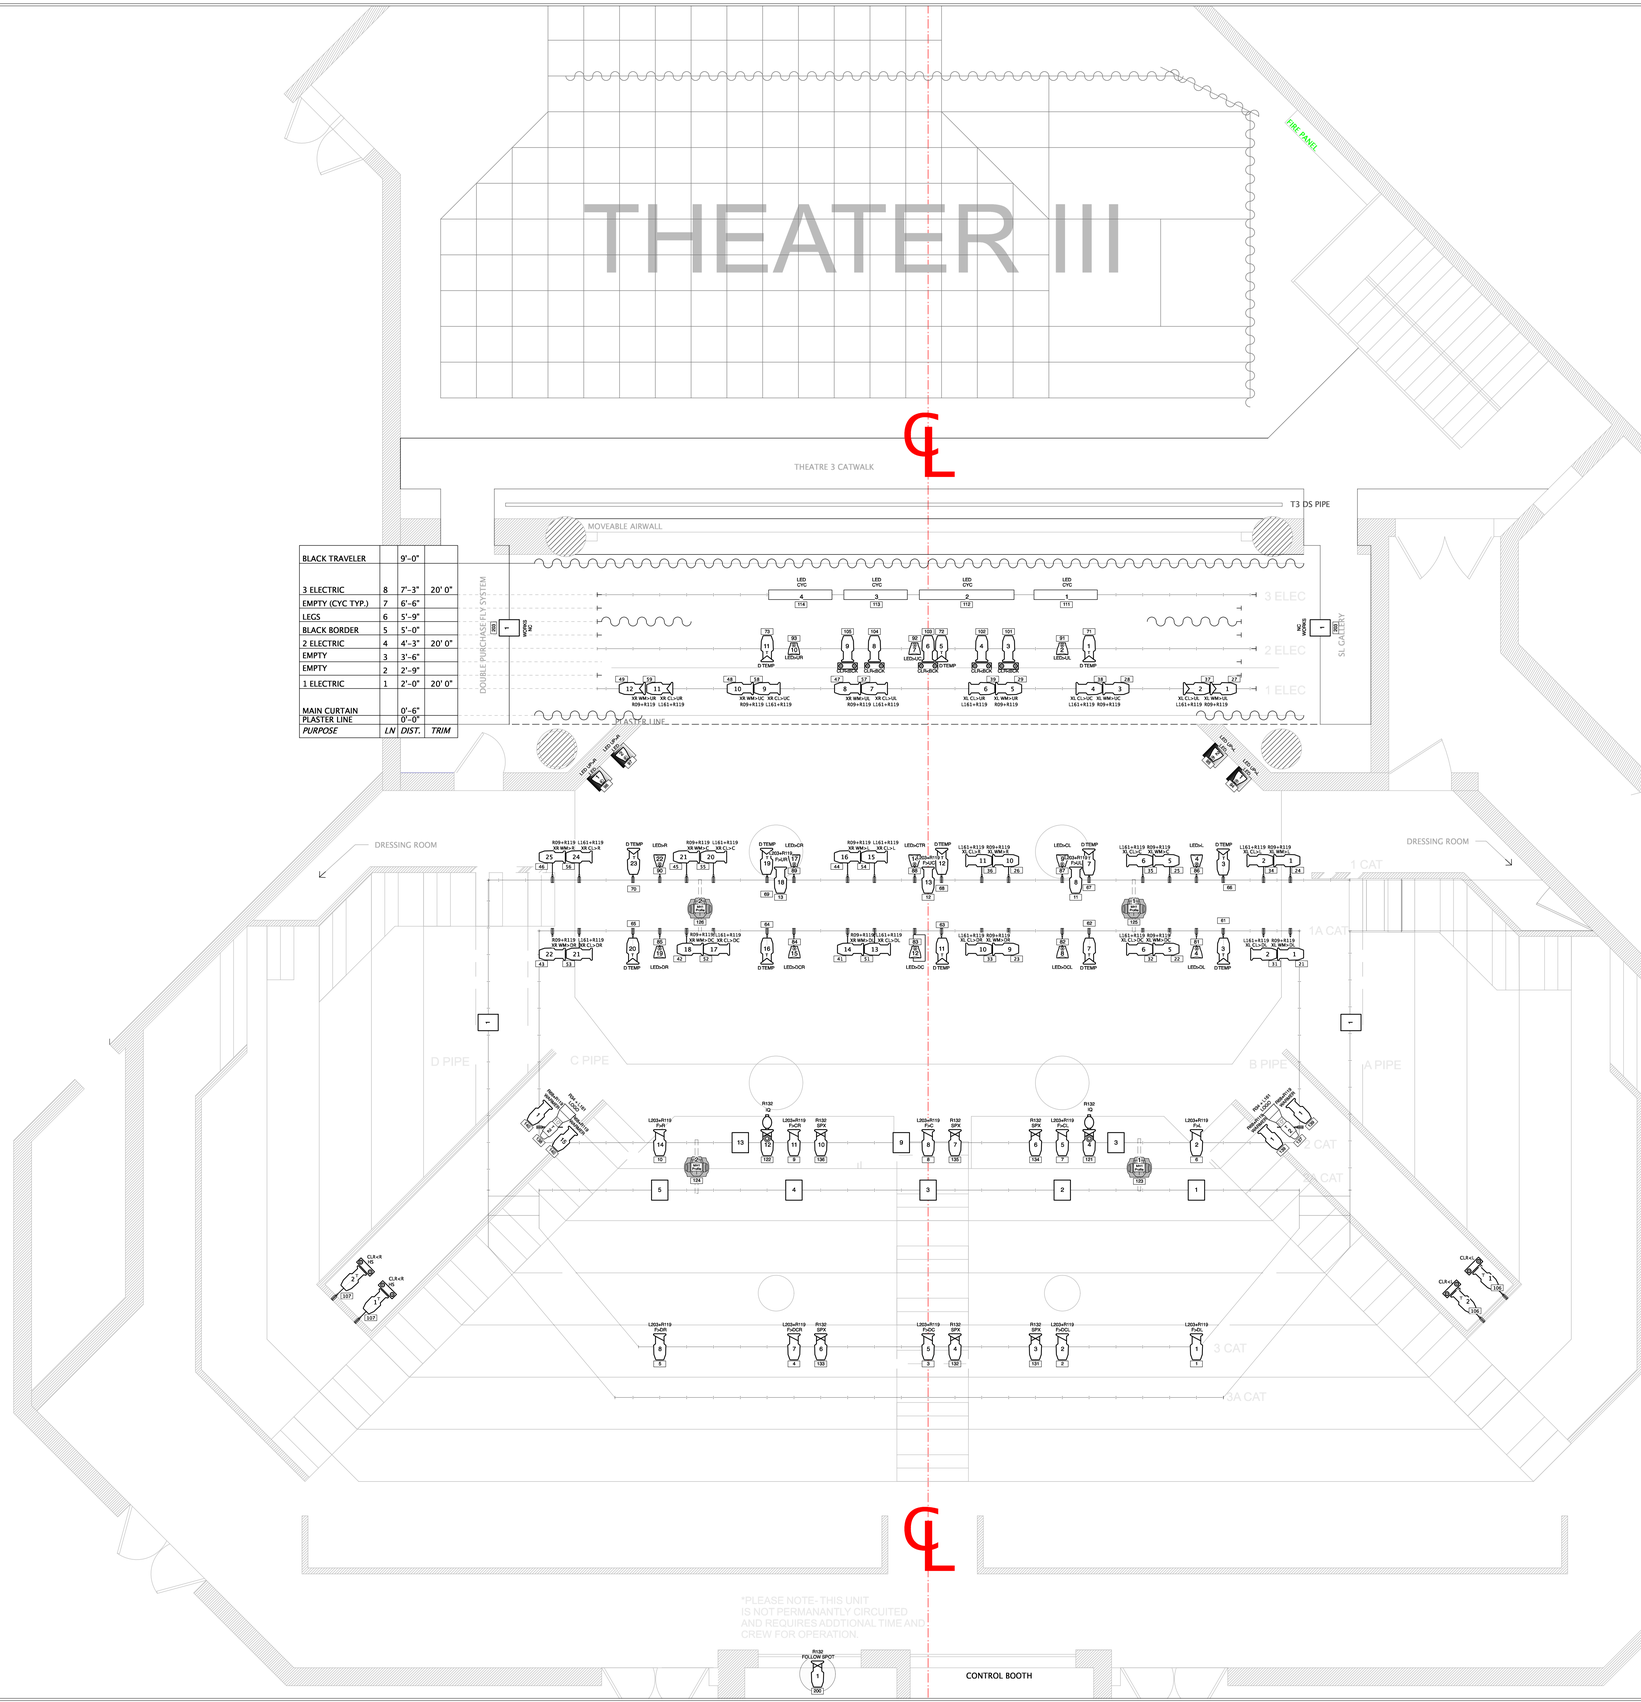

BLACK TRAVELER		9'-0"	
3 ELECTRIC	8	7'-3"	20' 0"
EMPTY (CYC TYP.)	7	6'-6"	
LEGS	6	5'-9"	
BLACK BORDER	5	5'-0"	
2 ELECTRIC	4	4'-3"	20' 0"
EMPTY	3	3'-6"	
EMPTY	2	2'-9"	
1 ELECTRIC	1	2'-0"	20' 0"
MAIN CURTAIN		0'-6"	
PLASTER LINE		0'-0"	
PURPOSE	*LN*	*DIST.*	*TRIM*

KEY

ETC

- 10deg (575w)
- 19deg (575w)
- 26deg (575w)
- 36deg (575w)
- 50deg (575w)
- Color Source Par MRF (180w)
- Color Source Par WRF (180w)
- Selador Vivid-R 42" (500w)
- Selador Vivid-R 63" (500w)

MARTIN

- RUSH MH1 PROFILE + LED (180W)

ALTMAN

- T3 CYC 1-CELL (1kw)

ACCESSORIES

- SIDEARM 2'
- WYBRON CXI 7.5"
- ROSCO I-CUE
- DMX IRIS
- ROPE LIGHT WORKS

TYPICAL

R05 — COLOR
F>C — PURPOSE
T — TEMPLATE
13 — UNIT #
114 — CHANNEL
220 — CIRCUIT

R05 — COLOR
F>C — PURPOSE
T 13 — UNIT # (TEMPLATE)
114 — CHANNEL
220 — CIRCUIT

NOTES

-ALL MOVERS HUNG BELOW CAT WALK
-ELECTRIC TRIMS TAKEN TO PIPE
-BORDERS ARE 8'-6"W; PIPES AT MAX OUT
-LEGS ARE 18'H x 9'W; PIPES AT MAX OUT
-ALL COLOR AND TEMPS BEYOND REP TO BE PROVIDED BY INCOMING PRODUCTION
-ALL REP FRONT AND SIDE LIGHTS INCLUDE R119 FROST W/ COLOR.
-TPAC MAINTAINS A STOCK OF ADDITIONAL SOURCE 4 ERS AND PARS AS WELL AS SPARE BARRELS AND SINGLE CELL CYC UNITS. PLEASE CONTACT LIGHTING SUPERVISOR FOR SPECIFICS

DISCLAIMER

THIS DRAWING REPRESENTS VISUAL CONCEPTS AND CONSTRUCTION SUGGESTIONS ONLY. IT DOES NOT REPLACE THE KNOWLEDGE AND ADVICE OF A LICENSED STRUCTURAL ENGINEER. THE DESIGNER IS UNQUALIFIED TO DETERMINE THE STRUCTURAL APPROPRIATENESS OF THIS DESIGN AND WILL NOT ASSUME RESPONSIBILITY FOR IMPROPER ENGINEERING OR USE.

DRAWN BY: J.A.S.

DATE: 8/14/2018
REVISED:

DRAWING: 1 OF 1

SCALE 1/4" = 1'-0"

BMCC TribecA PERFORMING ARTS CENTER
199 Chambers St. New York, NY 10007
tech@tribecapac.org 212-346-8552

THEATRE II LIGHTING REPERTORY PLOT