Vectorworks Educational Version

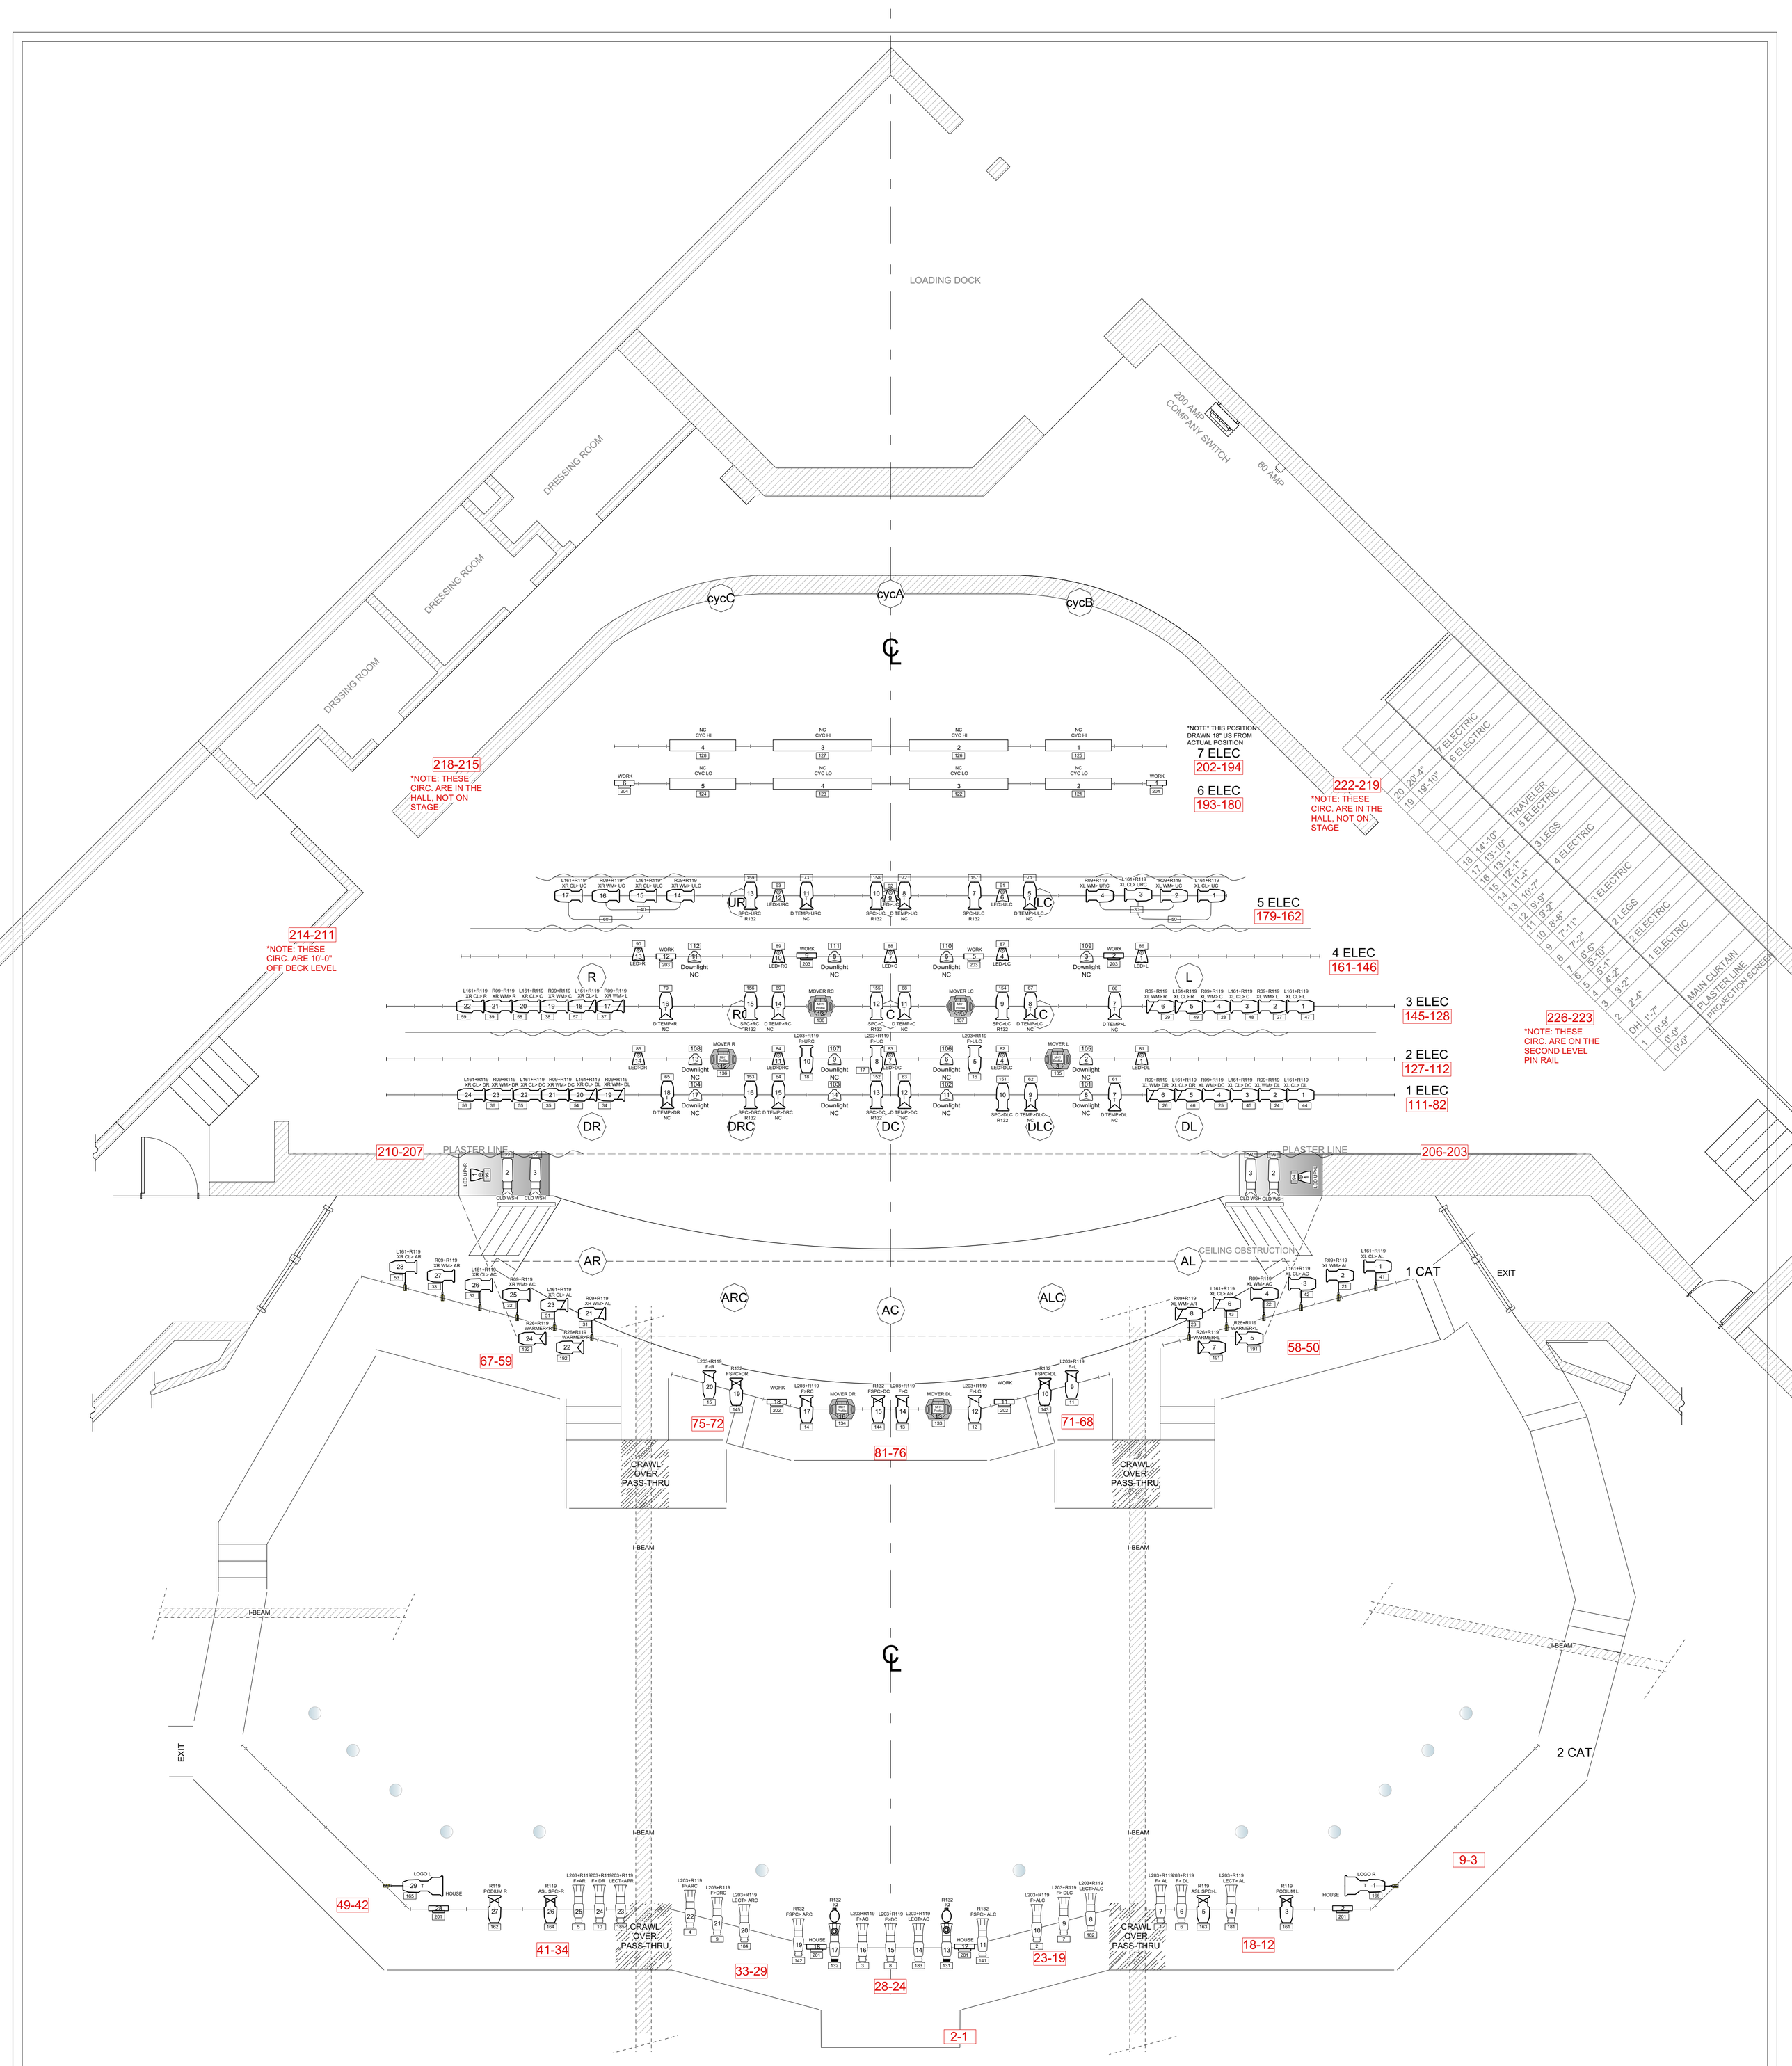

KEY

ETC Source4

14deg (575w) 19deg (575w) 26deg (575w) 36deg (575w) 50deg (575w)

LUSTR: 50deg (117w)

COLOR SOURCE PARS: WRF (180w) MRF (180w)

SELADOR: SELADOR VIVID 42 (500w); SELADOR VIVID 63 (750w)

ACCESSORIES: SIDEARM 18"; DMX IRIS; ROSCO I CUE

CHROMA Q: STUDIO FORCE 12 V2 (150w); PENDANT HOUSE LIGHT

MOVERS: MARTIN RUSH MH1 PROFILE+ (180W LED)

TYPICAL

R05 — COLOR
F>C — PURPOSE
T — TEMPLATE
13 — UNIT #
750w
114 — CHANNEL
220 — CIRCUIT

R05 — COLOR
F>C — PURPOSE
T 13 — UNIT #
TEMPLATE
114 — CHANNEL
220 — CIRCUIT

NOTES

-FOH DOES NOT REFLECT ACOUSTIC TILES THAT WOULD PRESENT AN OBSTRUCTION TO ANY ADDITIONAL UNITS ADDED. PLEASE CHECK WITH LIGHTING SUPERVISOR OR TD'S FOR RECOMMENDATIONS ON UNIT PLACEMENT
-ELECTRICS TRIMS TAKEN TO PIPE
-ALL REP FRONT AND SIDE LIGHTS INCLUDE R119 FROST W/ COLOR
-ALL COLOR AND TEMPS BEYOND REP TO BE PROVIDED BY INCOMING PRODUCTION
-TPAC DOES MAINTAIN A STOCK OF ADDITIONAL UNITS. PLEASE CONTACT LIGHTING SUPERVISOR FOR SPECIFICS

DISCLAIMER

THIS DRAWING REPRESENTS VISUAL CONCEPTS AND CONSTRUCTION SUGGESTIONS ONLY. IT DOES NOT REPLACE THE KNOWLEDGE AND ADVICE OF A LICENSED STRUCTURAL ENGINEER. THE DESIGNER IS UNQUALIFIED TO DETERMINE THE STRUCTURAL APPROPRIATENESS OF THIS DESIGN AND WILL NOT ASSUME RESPONSIBILITY FOR IMPROPER ENGINEERING OR USE.

THEATRE I LIGHTING REPERTORY PLOT

TribecA PERFORMING ARTS CENTER
199 Chambers St. New York, NY 10007
tech@tribecapac.org 212-346-8552

	DATE: 8/11/2018	DRAWING: 1 OF 1
	REVISED: 01/02/2024	
DRAWN BY: Jess Choi	SCALE 1/4" = 1'-0"	

Vectorworks Educational Version